



Peirce Home

3098 sq. ft. Heating/Cooling
24' x 24' Garage

Initial Doc. Date: 06/02/2026

Revision Date: 10/16/2026

Revision #R1m

This document is for illustrational purposes only (it has not been reviewed by an architect or engineer unless otherwise stated in or on this document) and should not be relied on for any purpose other than illustration and general layout of building.

Barnhouse Co., and affiliates assume no liability or responsibility for any mistakes, or errors herein.

All rights reserved by Barnhouse Co. This document and the information contained herein are confidential and protected from disclosure pursuant to Federal law. Use, dissemination, or copying of this information is strictly prohibited. If you received this document in error, please erase all copies and attachments and notify the sender immediately.

Customer Responsible to verify all local, state, and any jurisdictional codes and building requirements.

Barn House Company

3211 East Adams
Temple, TX 76501

3D View

Page 1 of 12



3D Drawing are for illustrational purposes only and do not represent the actually finishes and or fixtures.



Peirce Home

3098 sq. ft. Heating/Cooling
24' x 24' Garage

Initial Doc. Date: 06/02/2026

Revision Date: 10/16/2026

Revision #R1m

This document is for illustrational purposes only (it has not been reviewed by an architect or engineer unless otherwise stated in or on this document) and should not be relied on for any purpose other than illustration and general layout of building.

Barnhouse Co., and affiliates assume no liability or responsibility for any mistakes, or errors herein.

All rights reserved by Barnhouse Co. This document and the information contained herein are confidential and protected from disclosure pursuant to Federal law. Use, dissemination, or copying of this information is strictly prohibited. If you received this document in error, please erase all copies and attachments and notify the sender immediately.


Customer Responsible to verify all local, state, and any jurisdictional codes and building requirements.

Barn House Company

3211 East Adams
Temple, TX 76501

Full Layout

Page 2 of 12

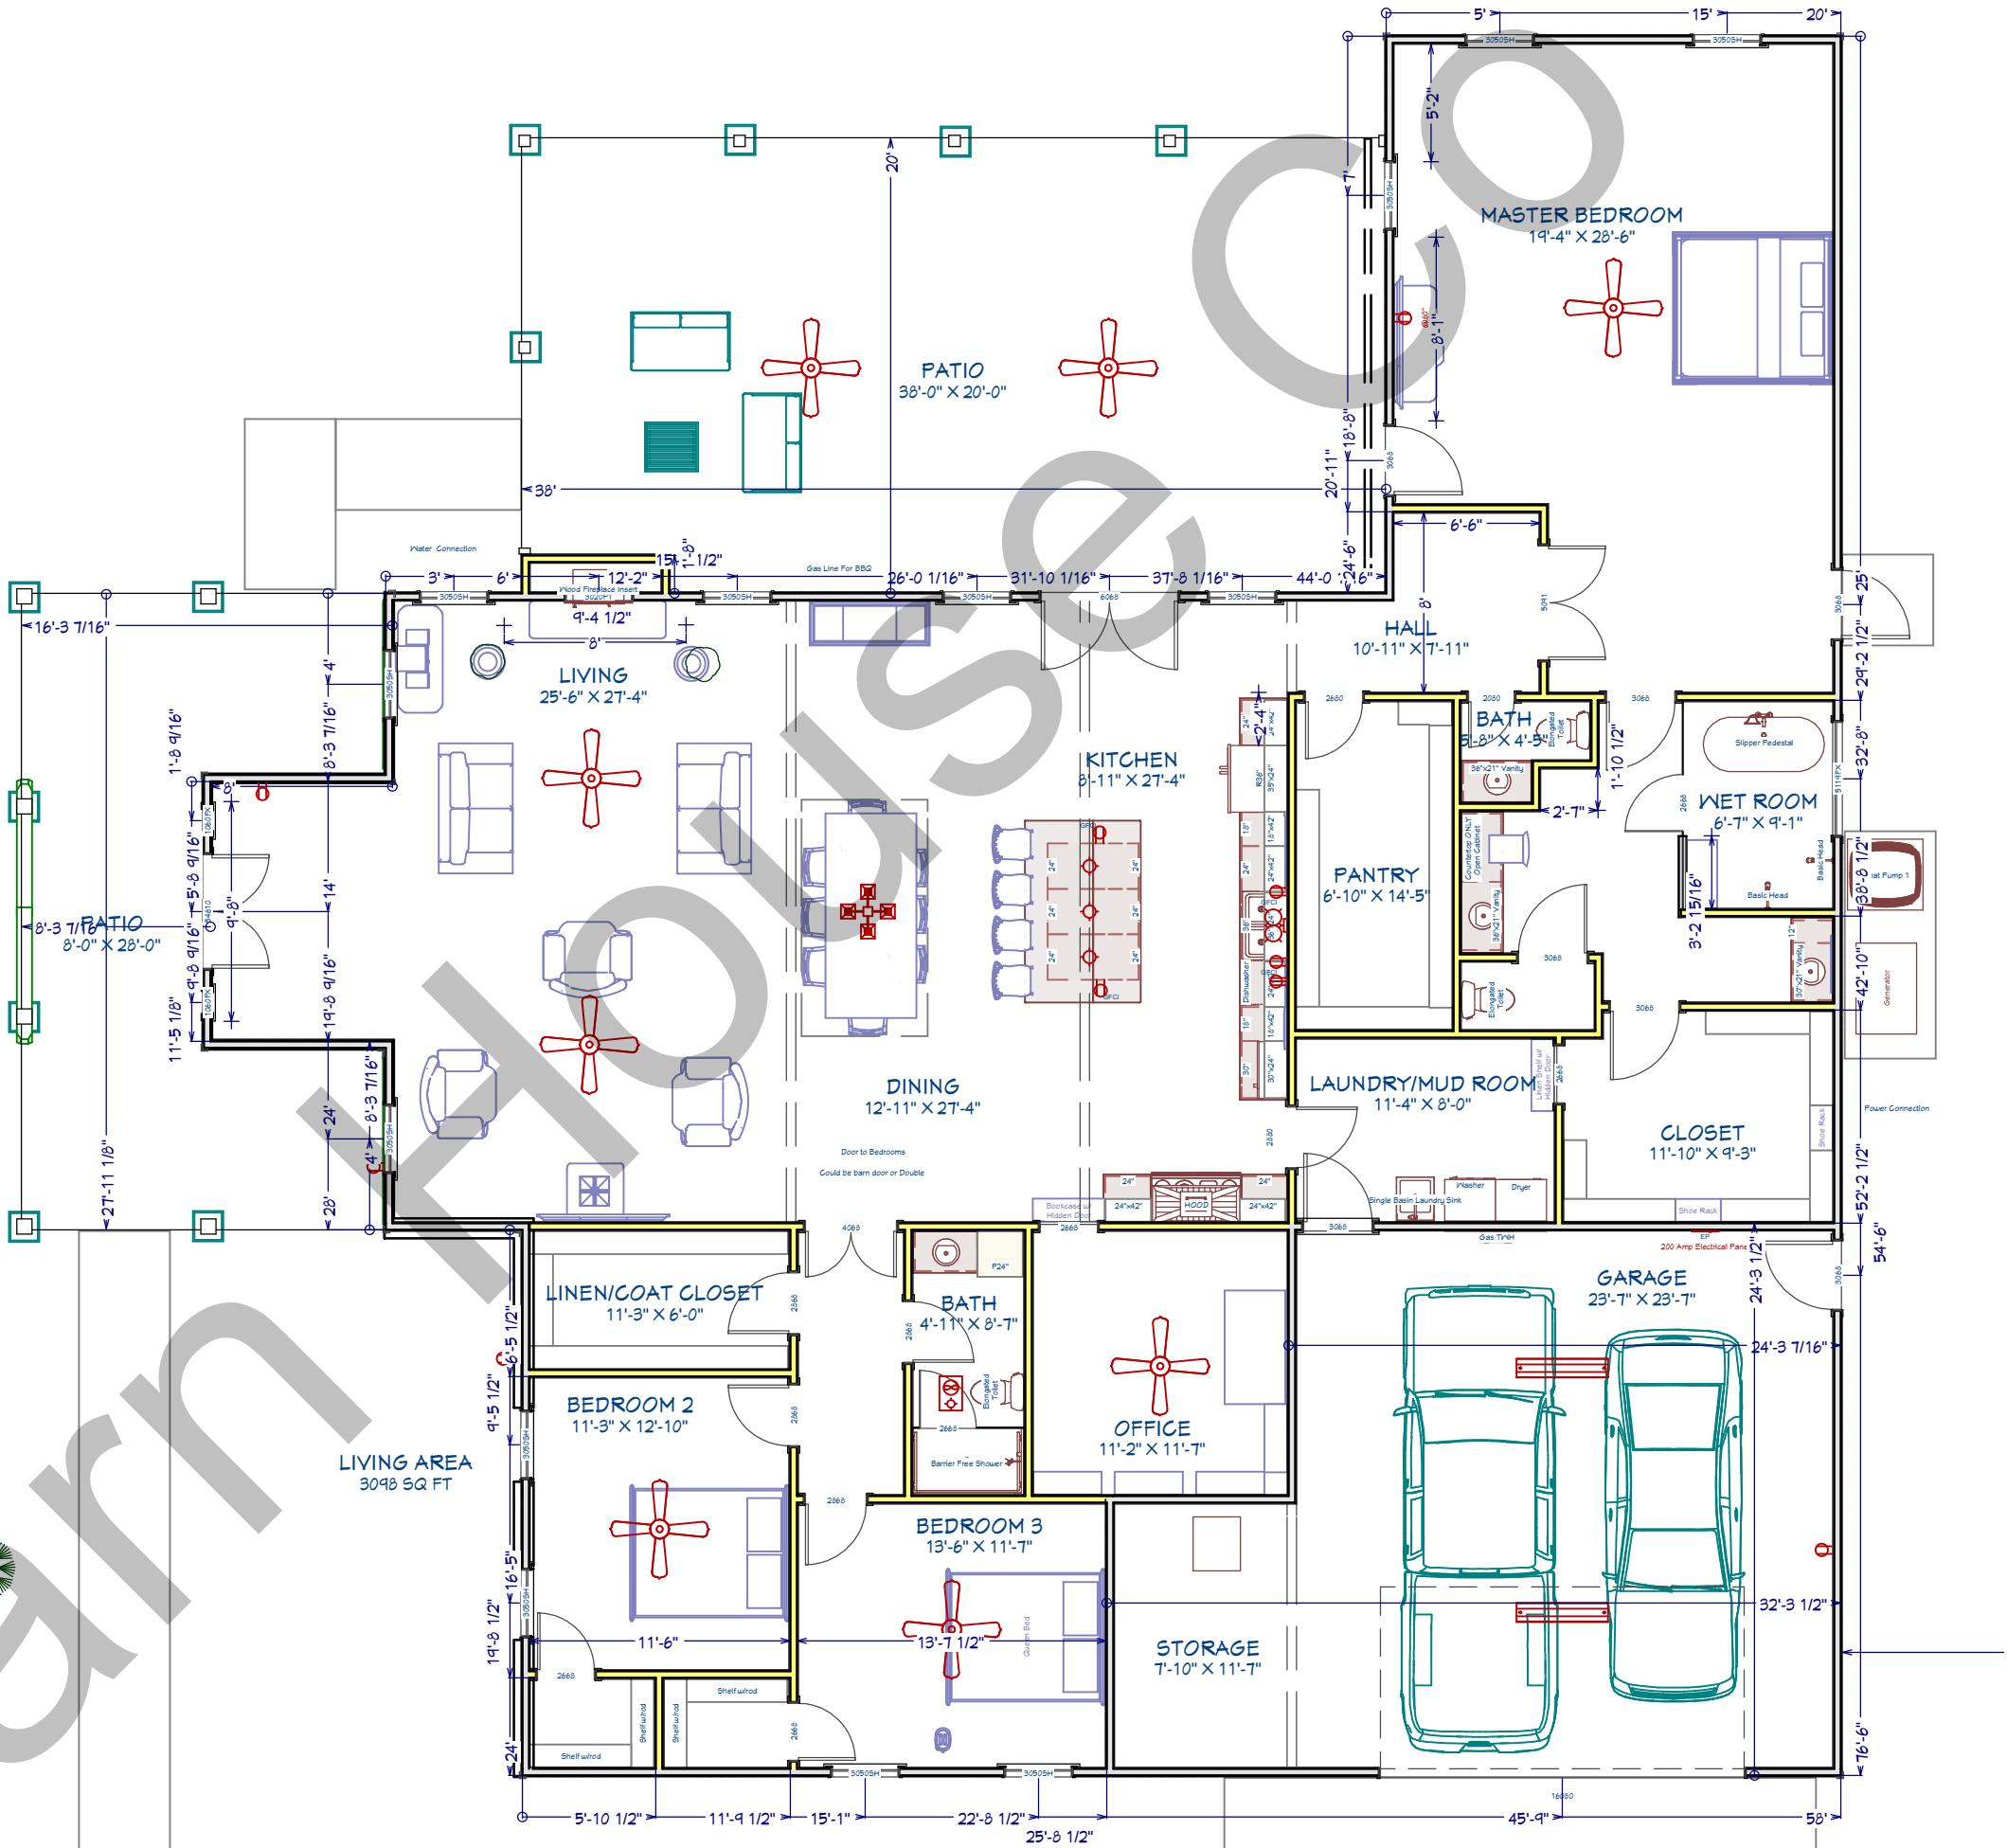



Peirce Home

3098 sq. ft. Heating/Cooling
24' x 24' Garage

Initial Doc. Date: 06/02/2026

Revision Date: 10/16/2026

Revision #R1m

This document is for illustrational purposes only (it has not been reviewed by an architect or engineer unless otherwise stated in or on this document) and should not be relied on for any purpose other than illustration and general layout of building.

Barnhouse Co., and affiliates assume no liability or responsibility for any mistakes, or errors herein.


All rights reserved by Barnhouse Co. This document and the information contained herein are confidential and protected from disclosure pursuant to Federal law. Use, dissemination, or copying of this information is strictly prohibited. If you received this document in error, please erase all copies and attachments and notify the sender immediately.

Customer Responsible to verify all local, state, and any jurisdictional codes and building requirements.

Barn House Company

3211 East Adams
Temple, TX 76501

Front Elevation

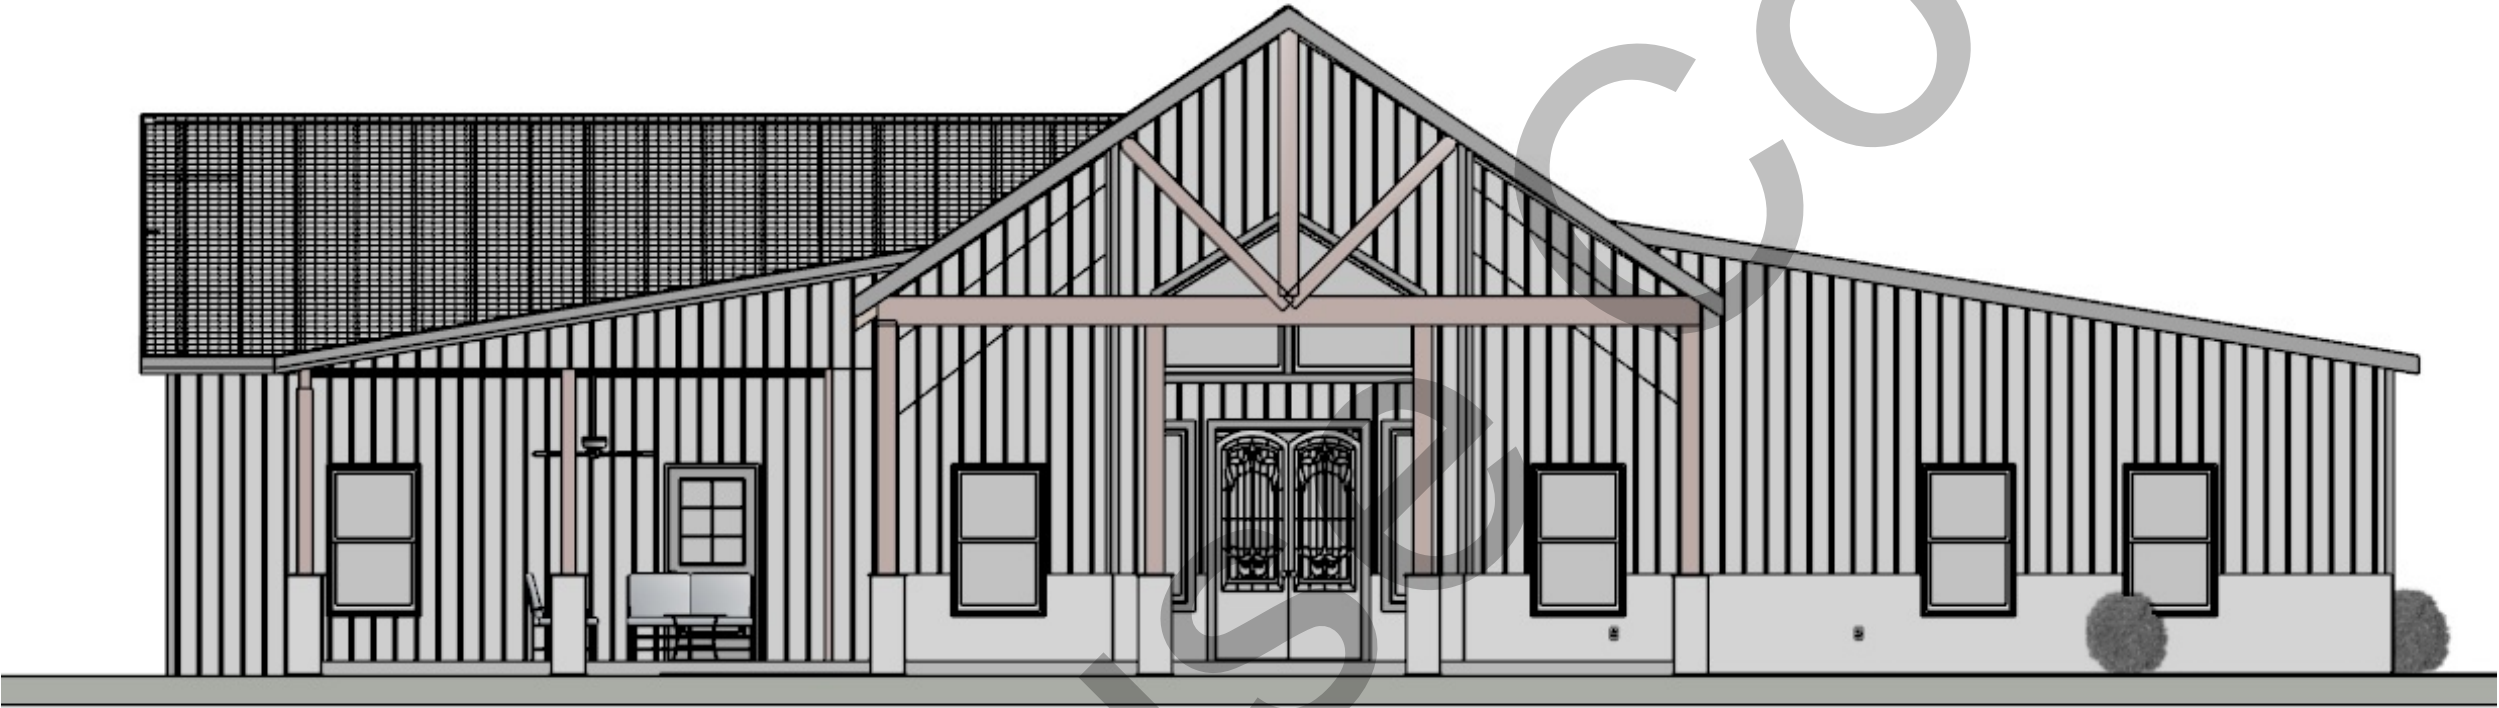

Exterior Notes

Exterior Wainscot:

- Rock - Austin Stone
- 36" Height
- Color: White Austin Stone

Decks:

- 6" x 6" Douglas Fir 120" OC
- Decorative Cross Members in Gabled End
- Brackets on Concrete - secured
- 2/12 Slope on Left Side Deck
- 2/12 Slope on Bedroom Roof
- Color: Cedar Stain



Peirce Home

3098 sq. ft. Heating/Cooling
24' x 24' Garage

Initial Doc. Date: 06/02/2026

Revision Date: 10/16/2026

Revision #R1m

This document is for illustrational purposes only (it has not been reviewed by an architect or engineer unless otherwise stated in or on this document) and should not be relied on for any purpose other than illustration and general layout of building.

Barnhouse Co., and affiliates assume no liability or responsibility for any mistakes, or errors herein.


All rights reserved by Barnhouse Co. This document and the information contained herein are confidential and protected from disclosure pursuant to Federal law. Use, dissemination, or copying of this information is strictly prohibited. If you received this document in error, please erase all copies and attachments and notify the sender immediately.

Customer Responsible to verify all local, state, and any jurisdictional codes and building requirements.

Barn House Company

3211 East Adams
Temple, TX 76501

Side Elevation

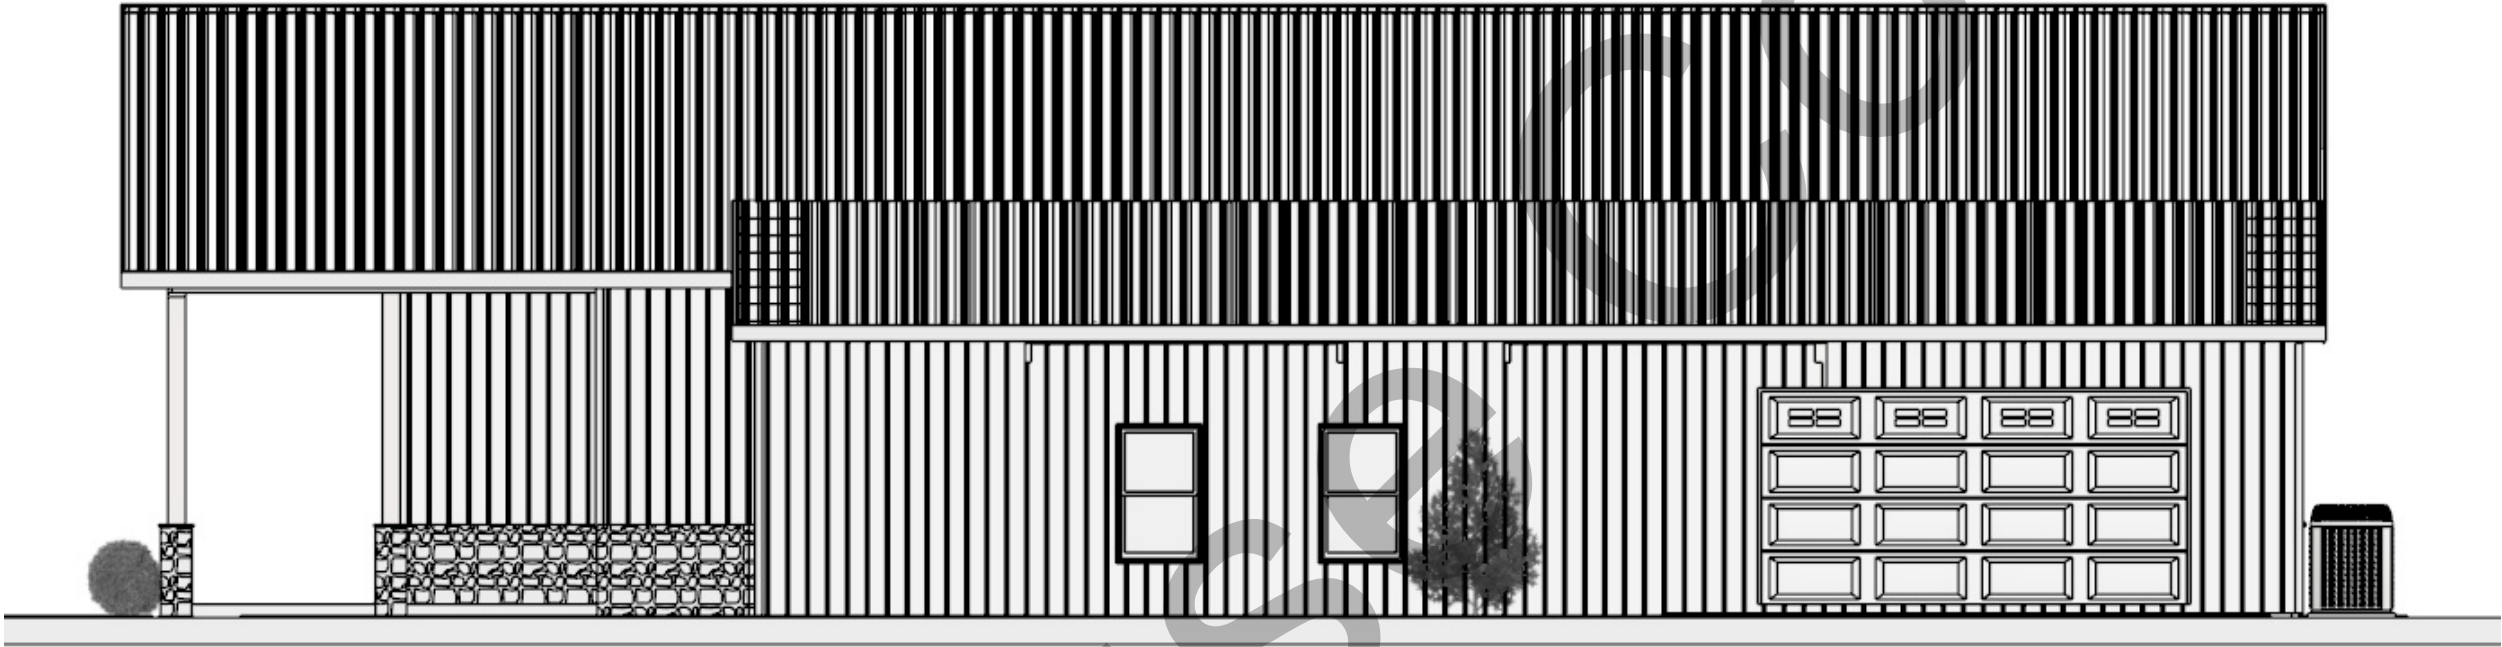

Ceiling: 10' Flat

Living/Kitchen & Master Bedroom
Ceiling: Vaulted
8/12 (Parallel Trusses)

Master Bedroom Roof: 9/12 Pitch



Peirce Home

3098 sq. ft. Heating/Cooling
24' x 24' Garage

Initial Doc. Date: 06/02/2026

Revision Date: 10/16/2026

Revision #R1m

This document is for illustrational purposes only (it has not been reviewed by an architect or engineer unless otherwise stated in or on this document) and should not be relied on for any purpose other than illustration and general layout of building.

Barnhouse Co., and affiliates assume no liability or responsibility for any mistakes, or errors herein.

All rights reserved by Barnhouse Co. This document and the information contained herein are confidential and protected from disclosure pursuant to Federal law. Use, dissemination, or copying of this information is strictly prohibited. If you received this document in error, please erase all copies and attachments and notify the sender immediately.

Customer Responsible to verify all local, state, and any jurisdictional codes and building requirements.

Barn House Company

3211 East Adams
Temple, TX 76501

Other Images

Page 5 of 12

